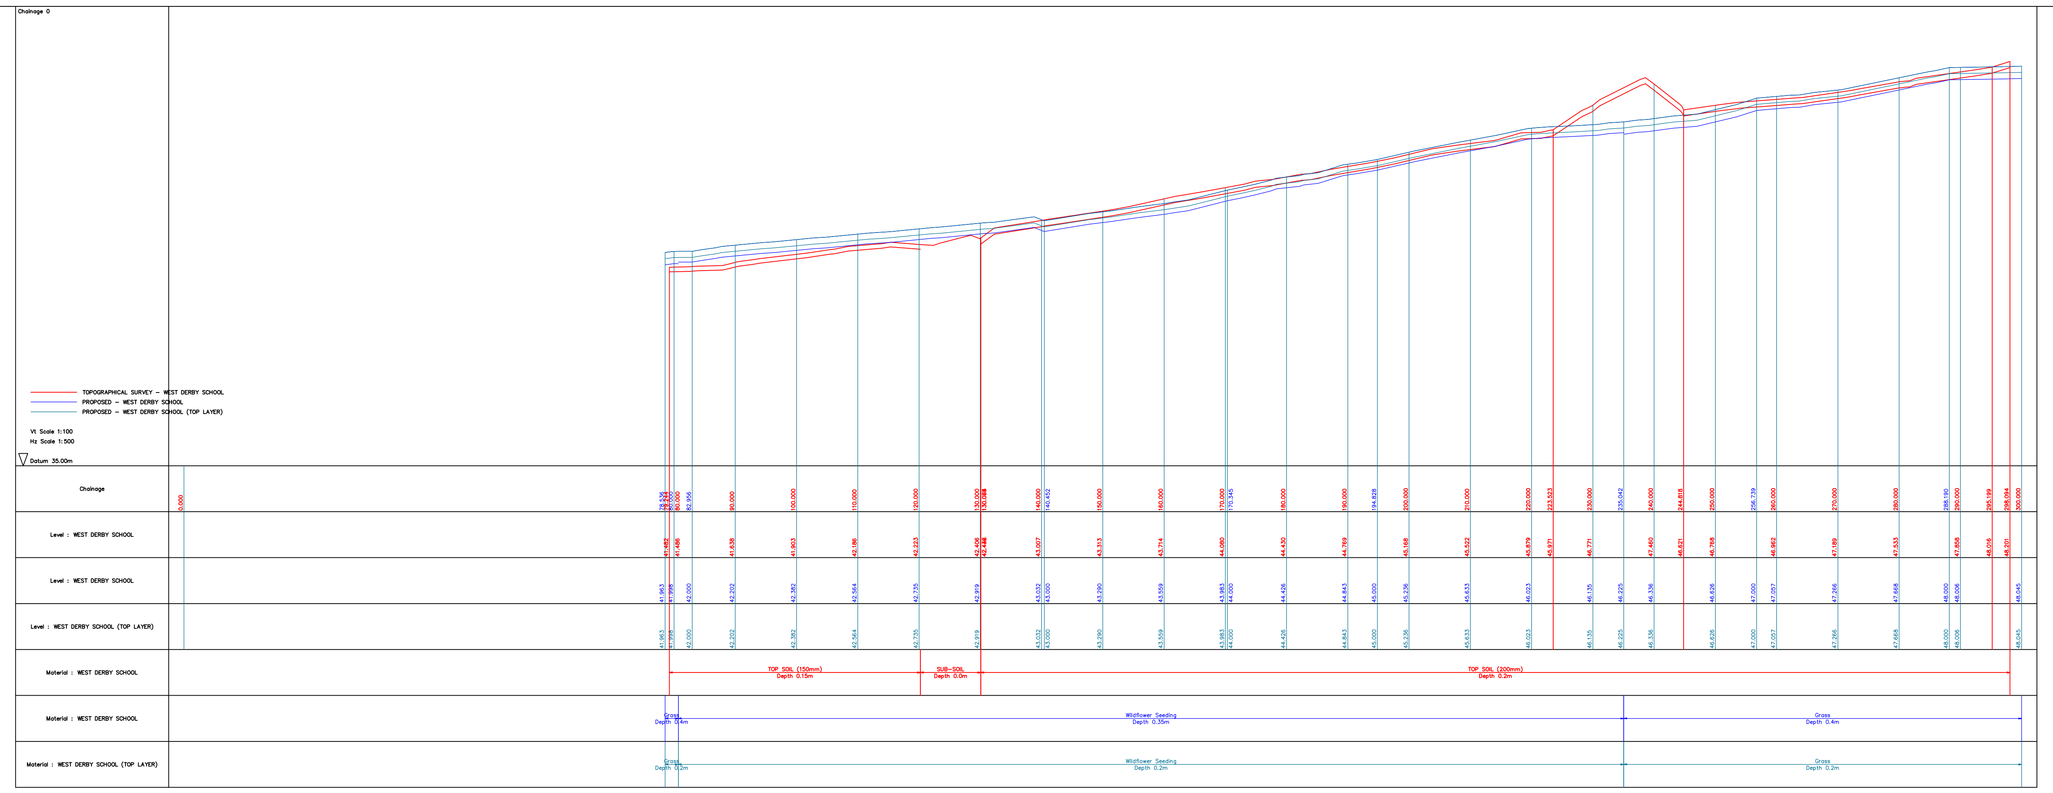

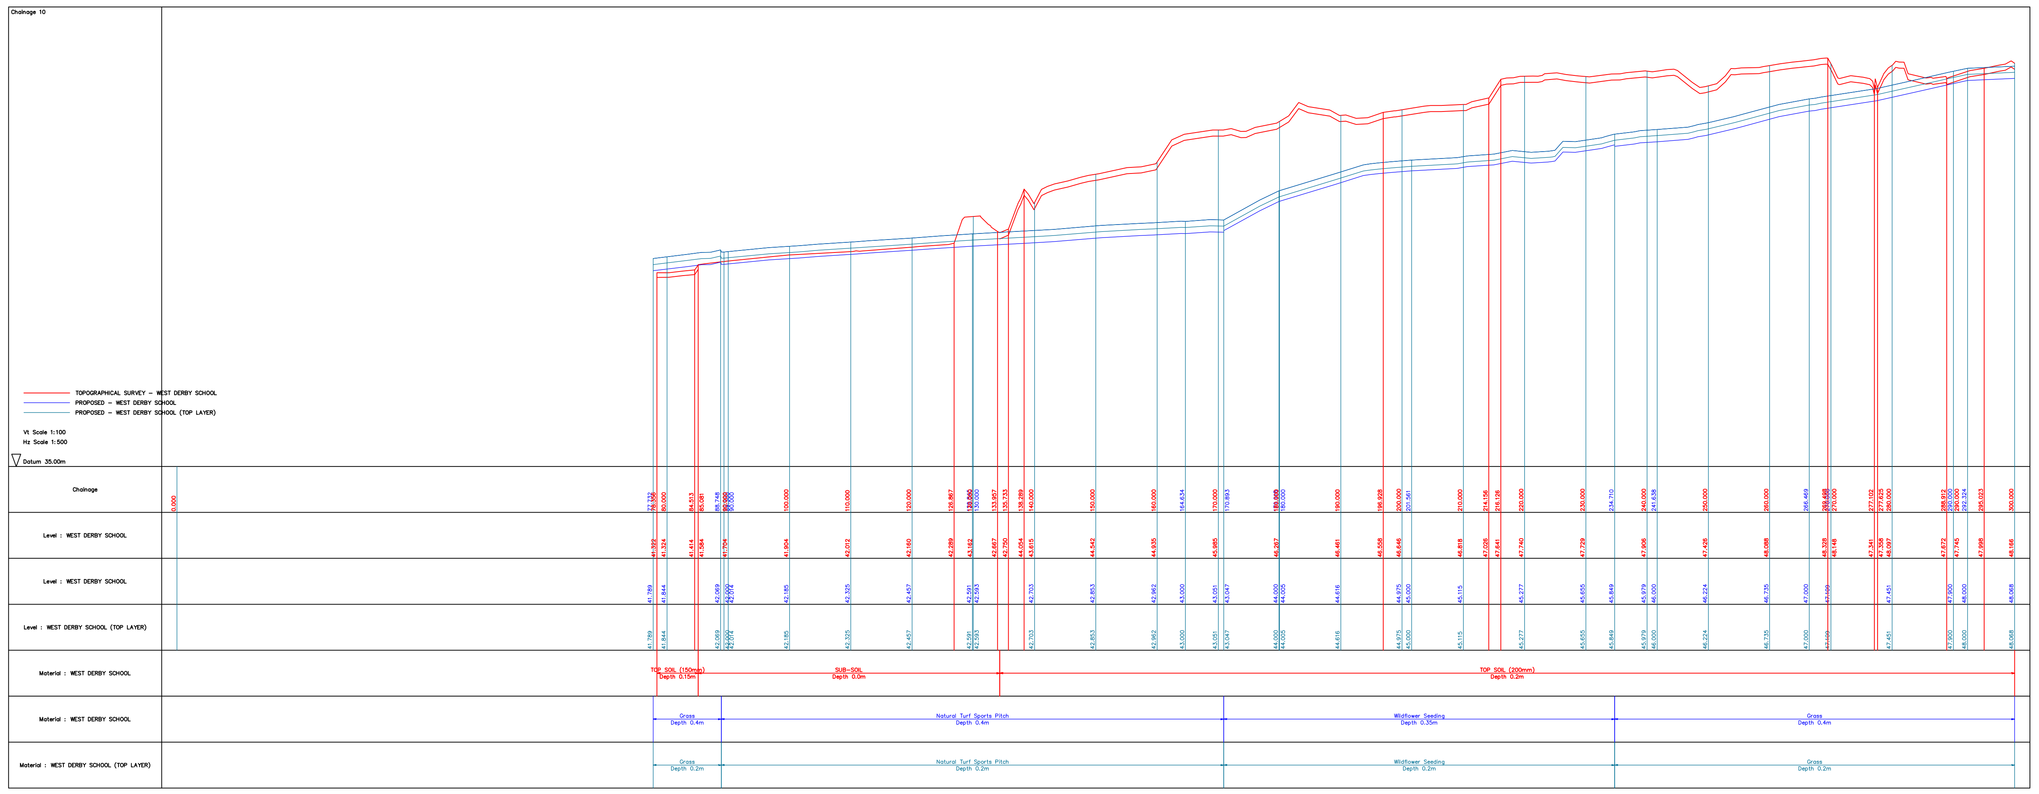

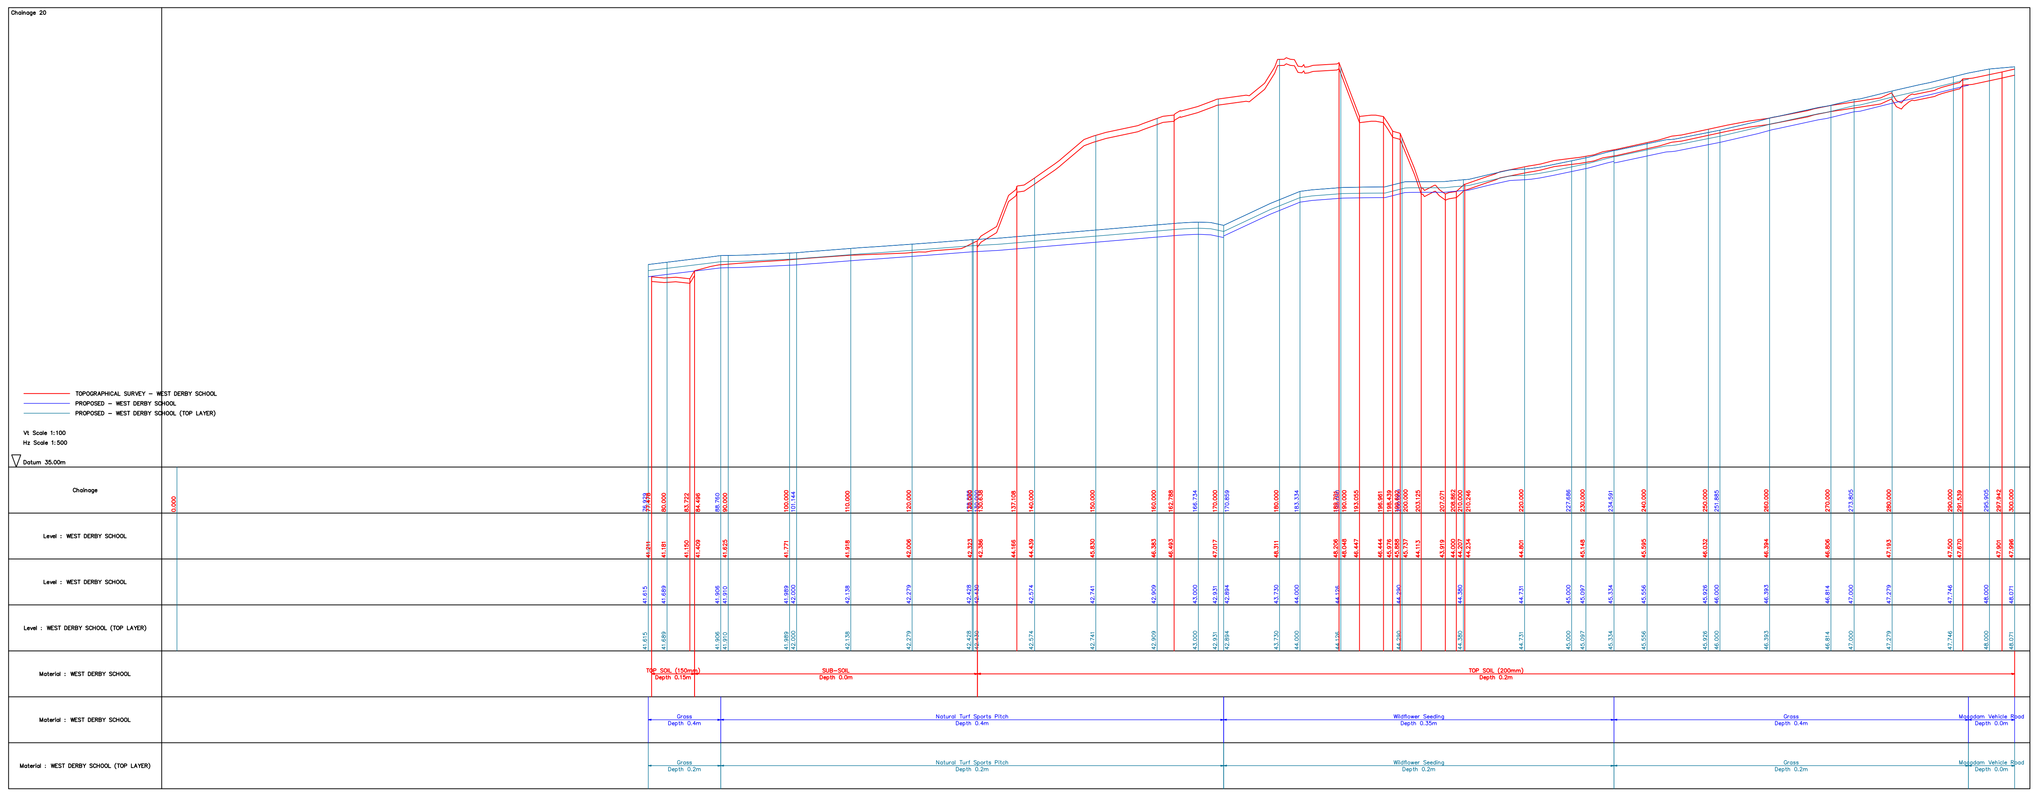

© Site Engineering Personnel Limited 2010
Reproduction in whole or in part by any means is prohibited without the prior permission of Site Engineering Personnel Limited.

SITE ENGINEERING PERSONNEL ltd
SURVEY & ENGINEERING PROJECTS
LAND SURVEYING • ENGINEERING SURVEYING • LASER SCANNING
BUILDING SURVEYING • SITE ENGINEERING • UTILITY SURVEYING

Client

Project Title

CROSS SECTIONS

Scale	Date	Job No
Surveyed	Drawn	Checked

Survey & Engineering Projects, 33 Sandy Lane, Skelmersdale, Lancashire, WN8 8LA
T. (01695) 729835 F. (01695) 725566 W. www.sepltd.com E. info@sepltd.com